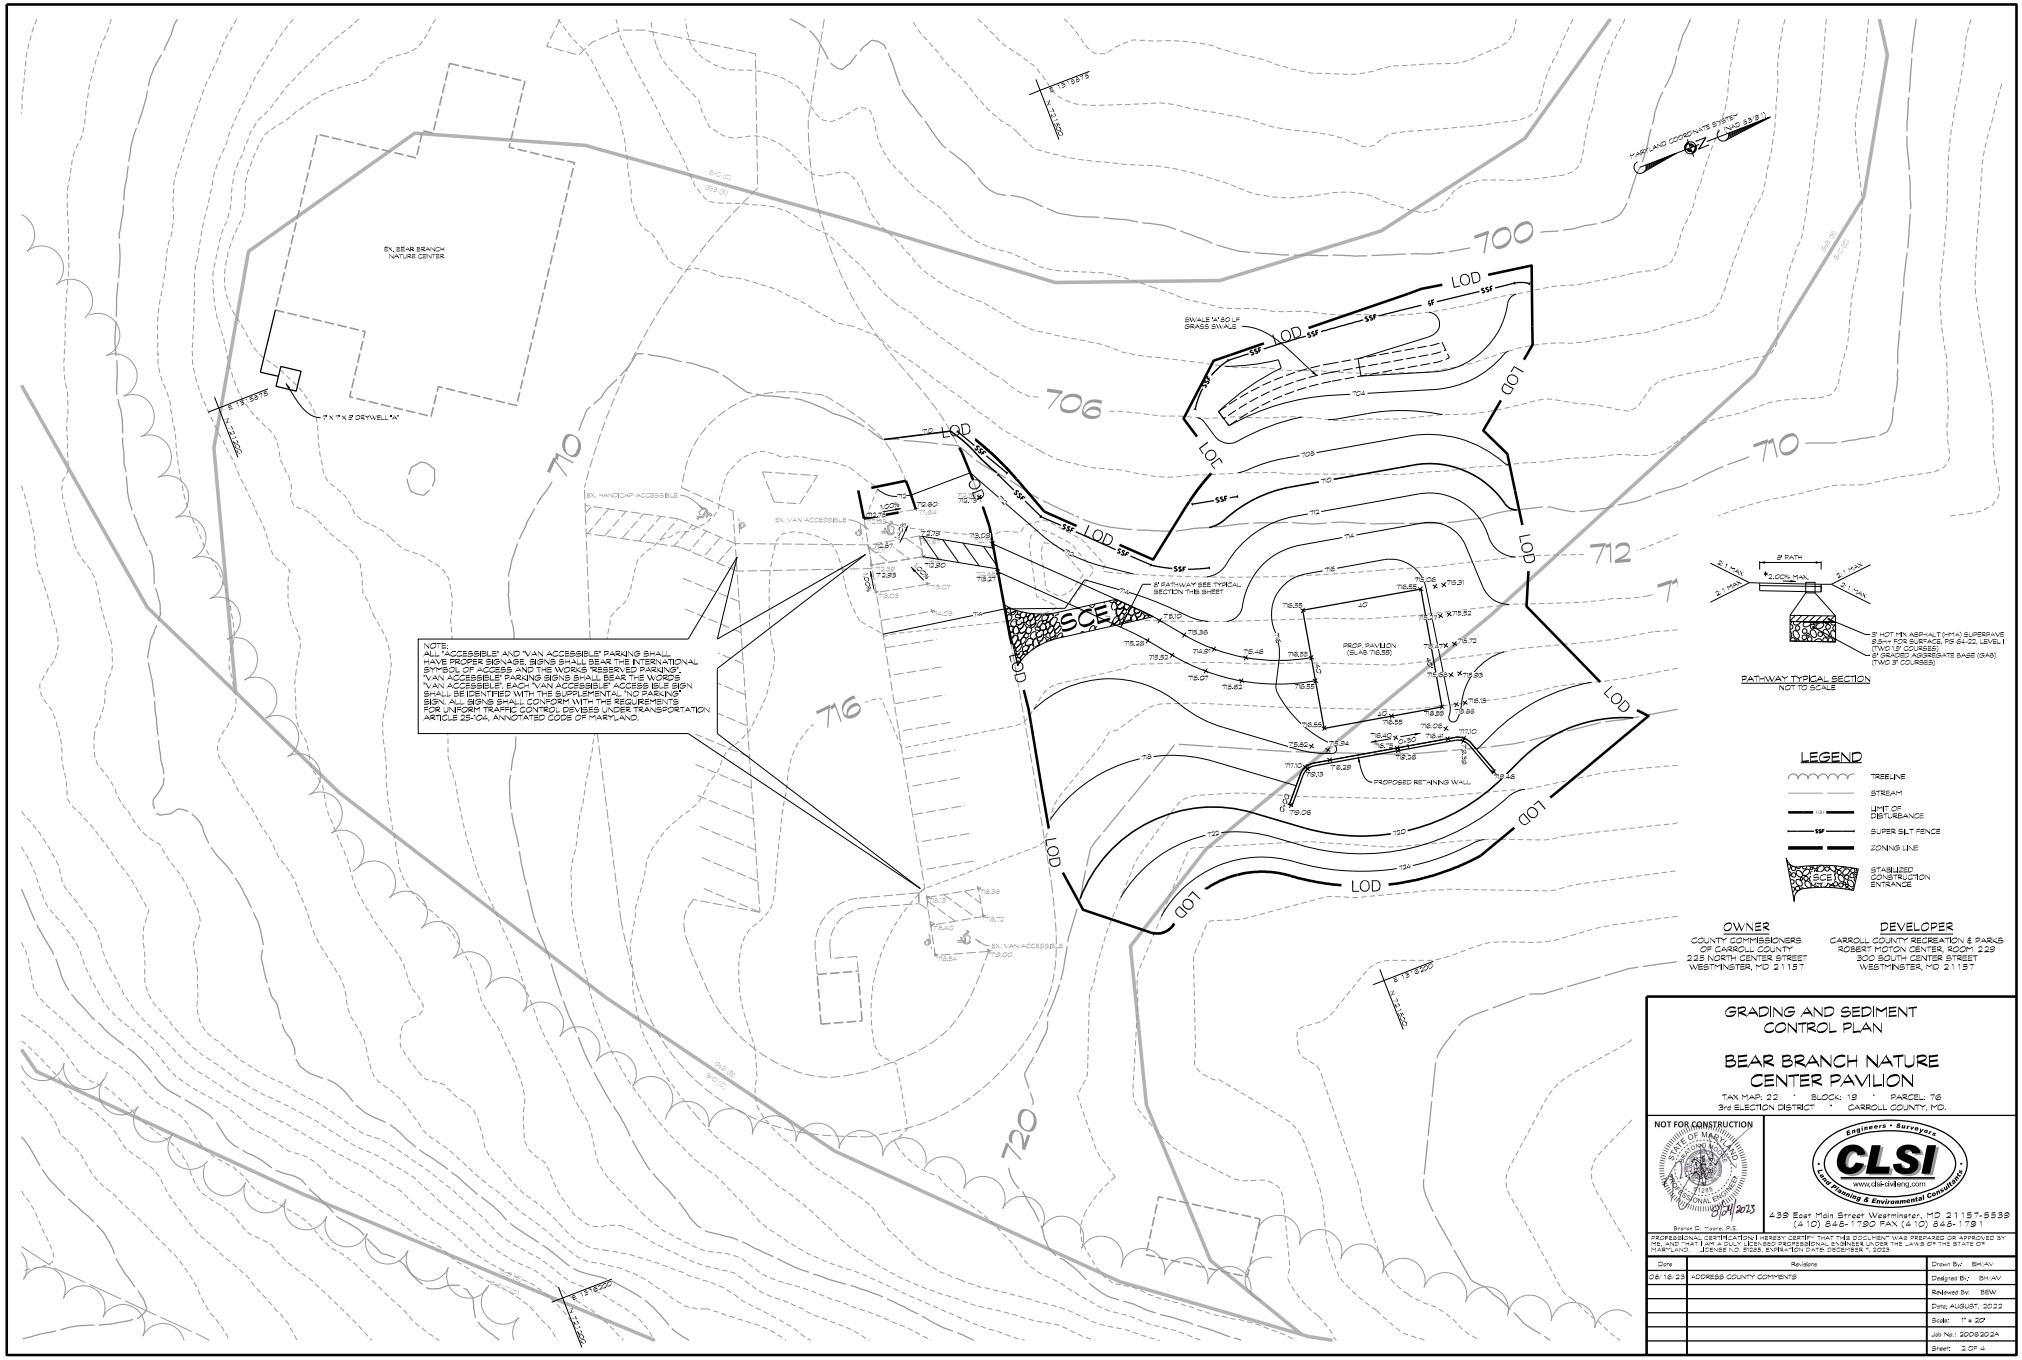

OWNER
COUNTY COMMISSIONERS
OF CARROLL COUNTY
225 NORTH CENTER STREET
WESTMINSTER, MD 21157

DEVELOPER
CARROLL COUNTY RECREATION & PARKS
ROBERT MOTON CENTER, ROOM 229
300 SOUTH CENTER STREET
WESTMINSTER, MD 21157

GRADING AND SEDIMENT CONTROL PLAN

BEAR BRANCH NATURE CENTER PAVILION

TAX MAP: 22 · BLOCK: 19 · PARCEL: 76
3rd ELECTION DISTRICT · CARROLL COUNTY, MD.

NOT FOR CONSTRUCTION

STATE OF MARYLAND · BRANDON D. MOORE · 21285 · PROFESSIONAL ENGINEER
8/24/2023
Brandon D. Moore, P.E.

Engineers • Surveyors
CLSI
www.clsi-civileng.com
Land Planning & Environmental Consultants
439 East Main Street Westminster, MD 21157-5539
(410) 848-1790 FAX (410) 848-1791

PROFESSIONAL CERTIFICATION: I HEREBY CERTIFY THAT THIS DOCUMENT WAS PREPARED OR APPROVED BY ME, AND THAT I AM A DULY LICENSED PROFESSIONAL ENGINEER UNDER THE LAWS OF THE STATE OF MARYLAND. LICENSE NO. 51285, EXPIRATION DATE: DECEMBER 7, 2023

Date	Revisions	
08/18/23	ADDRESS COUNTY COMMENTS	Drawn By: BH/AV
		Designed By: BH/AV
		Reviewed By: BEW
		Date: AUGUST, 2022
		Scale: 1" = 20'
		Job No.: 2008202A
		Sheet: 2 OF 4

County File No. S-22-0022

CAD Drawing File Name:

b-8/24/2023-12:57:57 PM-G:\2006\2006202\PAVILION\SHEET(02) GRADE.dgn--Default